MODULAR BUILDING INVENTORY

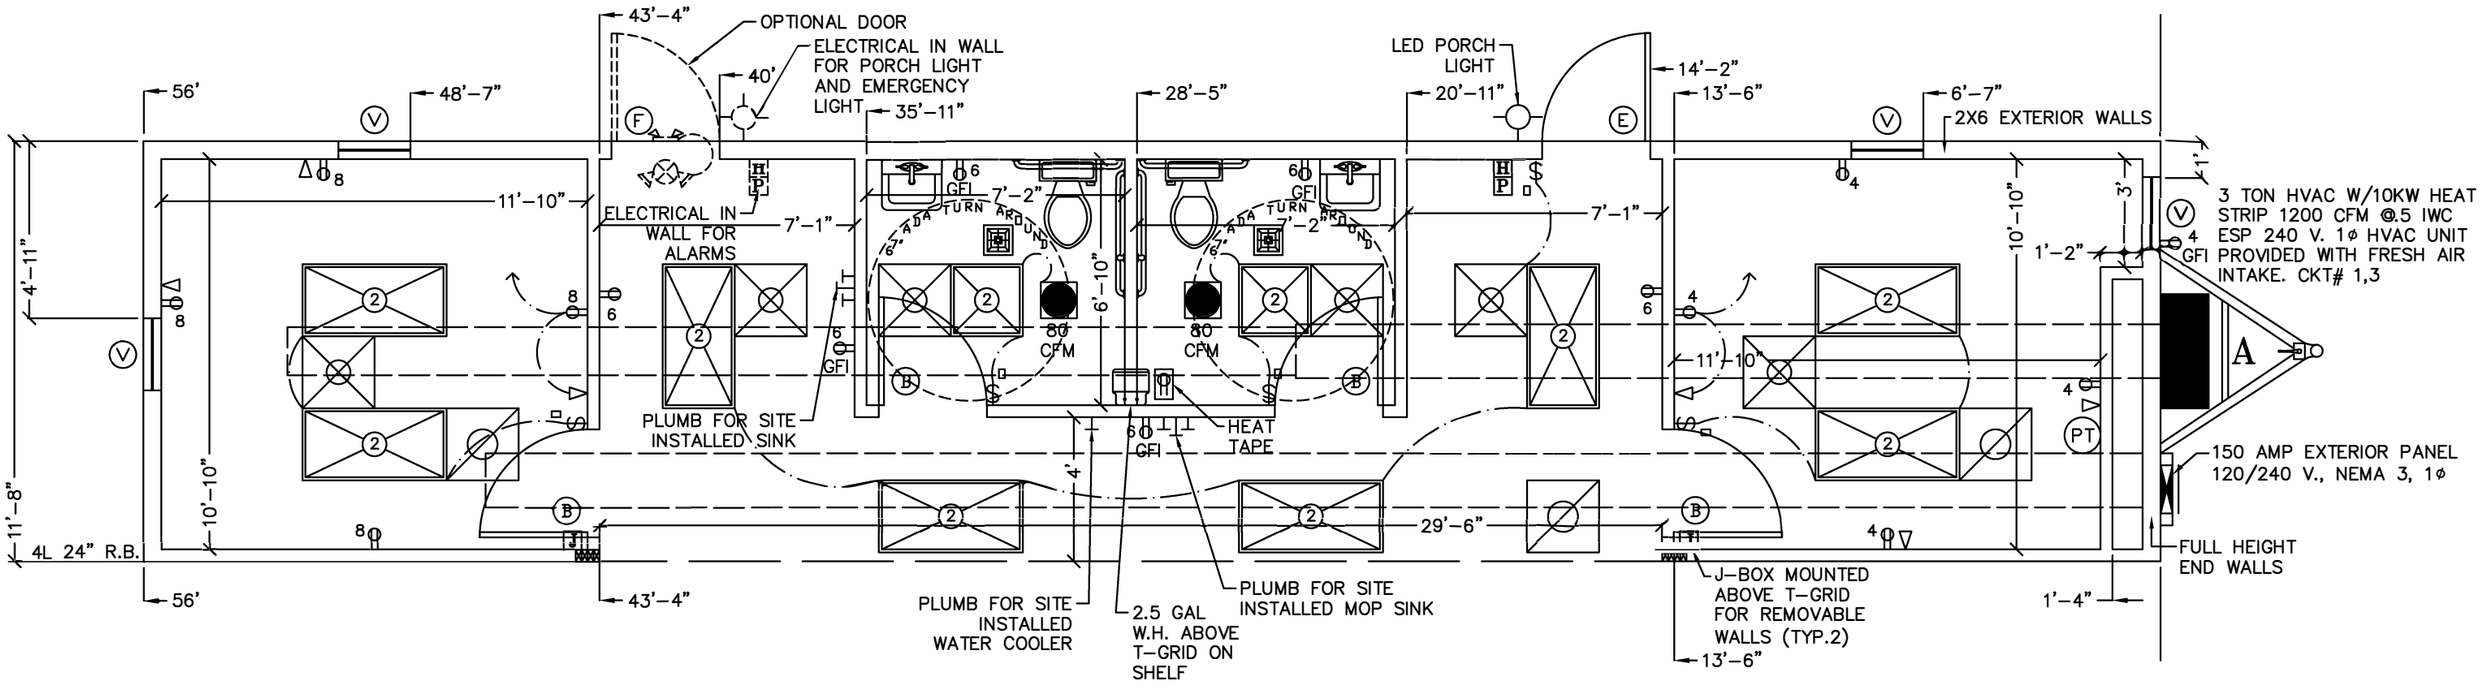

SYMBOL	DOOR SCHEDULE	TOTAL
B	36"X80" SOLID CORE IMPERIAL OAK W/REDIFRAME	4
E	36"X80" STEEL/STEEL W/6"X30" VIEW PANEL	1
F	36"X80" OPTIONAL DOOR	1

SYMBOL	WINDOW SCHEDULE	TOTAL
V	24"X54" VERTICAL SLIDE, INSULATED BRONZE/TINTED	4

Single Wide 12 x 56 Floor Plan A